


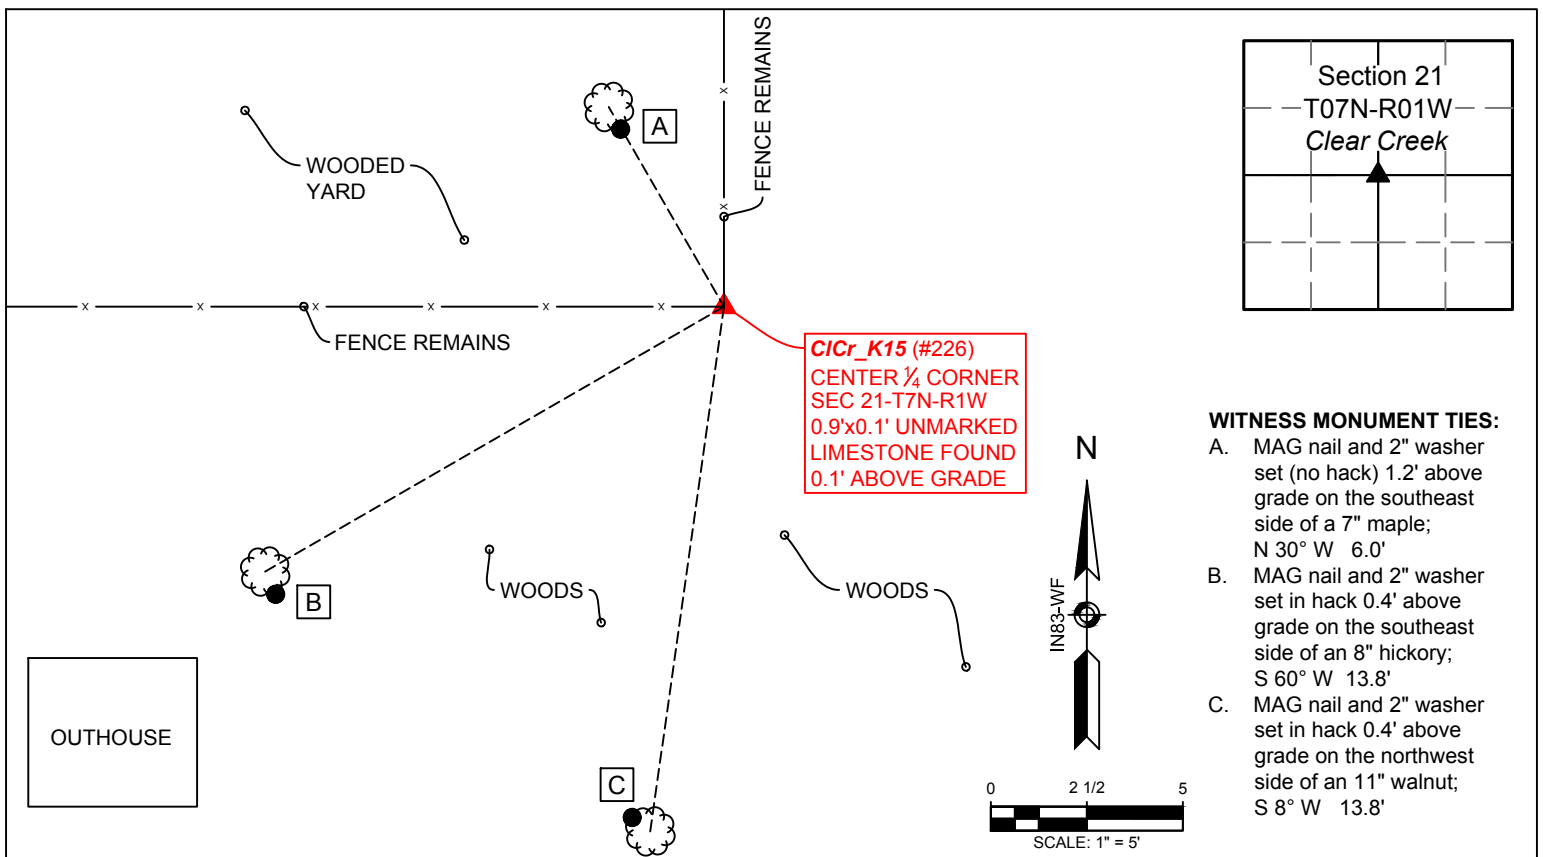

WITNESS MONUMENT TIES:

- MAG nail and 2" washer set (no hack) 1.2' above grade on the southeast side of a 7" maple; N 30° W 6.0'
- MAG nail and 2" washer set in hack 0.4' above grade on the southeast side of an 8" hickory; S 60° W 13.8'
- MAG nail and 2" washer set in hack 0.4' above grade on the northwest side of an 11" walnut; S 8° W 13.8'

NOTES:

- Field work was performed on April 10 and June 01, 2017.
- Monroe County Surveyor's Field Book 50, pages 20 & 51.
- Project Name: ClearCreek2017, Field work by: RSO and CAR, Drawn by: RSO, Reviewed by: RSO & TER.
- Coordinates shown hereon were obtained from GPS observations utilizing the Indiana Real-Time Network (INCORS). Indiana West Zone, NAD83(2011) Epoch 2010.0000, State Plane Grid Coordinates, US Survey Feet. Geoid model G2012BU7. Datum NAD83_NO_TRANS.
- Coordinate data was collected with a Topcon Network Rover (Topcon PG-A1 antenna and GRS-1 data collector). Bearings and distances to witness ties were collected using a 2° compass and a 100' cloth tape.
- Vicinity sketch was compiled per 2017 aerial photography.
- This monument was accepted by the Monroe County Surveyor Review Board on August 12, 1999. We collected coordinates on the known monument in preparation for an upcoming perpetuation survey in the area. Historic research has not yet been performed to prove the validity of this monument. The prior Monument Record references a survey of the Lakeview Elementary School prepared by Philip O. Tapp, on file in the Office of the Monroe County Recorder in Survey Book 5, page 32.

MONUMENT ACCESSORIES:


A 5/8" rebar with red plastic cap stamped "REFERENCE POINT" was set 0.5' above grade;
N 10° W 0.15'

OTHER ACCESSORIES:

A 1/2" rebar post was set 2.0' above grade with a Monroe County Surveyor Marker sign 1.4' above grade, facing north;
S 10° E 0.2'

OTHER OBSERVATIONS:

The pipe is at the southeast corner of Lot 1 in Foggy Morning Glen Subdivision (1056 E Morning Brook Lane). Fence remains were found to the north and west.


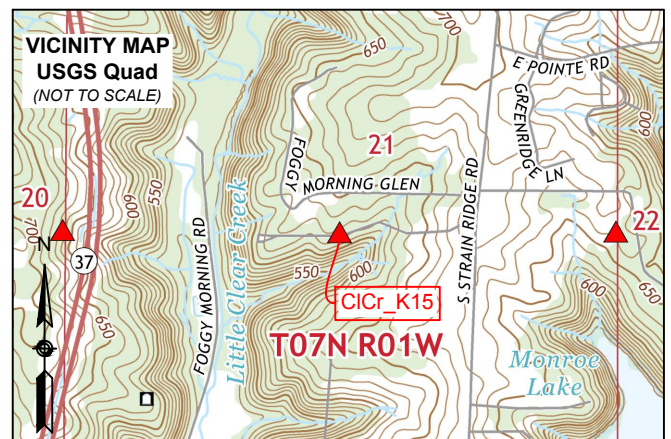


▲ **Monument Description:** 0.9' x 0.1' unmarked limestone found 0.1' above grade in the remains of north and west fence.

State Plane Grid Coordinates: Northing: 1377017.3', Easting: 3111066.2'

SHEET 1 OF 2	MONUMENT RECORD CORNER ID: CICr_K15	Center 1/4 Corner Section 21- T07N-R01W Clear Creek Township Monroe County, Indiana	 OFFICE OF THE MONROE COUNTY SURVEYOR Trohn Enright-Randolph Monroe County Surveyor Rachel Savich Oser Professional Surveyor 119 West 7th Street, Bloomington, IN 47404 (812) 349-2570
-----------------------	---	---	--

Photos were taken on 6/01/2017 with an iPhone 6s

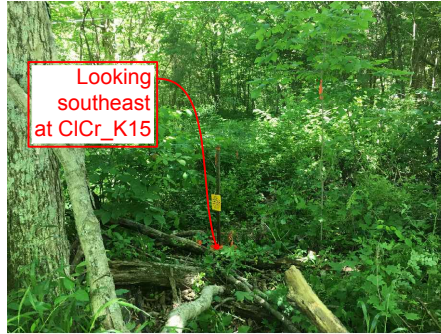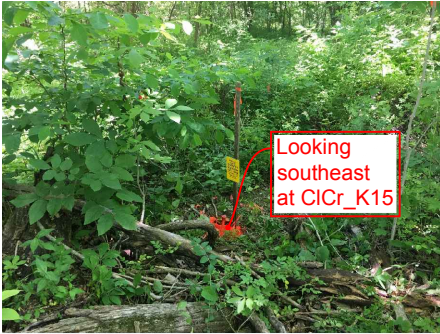

Trohn Enright-Randolph
Trohn Enright-Randolph
Monroe County Surveyor



Accepted by the Monroe
County Surveyor Review Board
on December 19, 2017



Rachel Oser
Rachel Savich Oser, State of Indiana
Professional Surveyor No. 21100022

SHEET 2 OF 2	MONUMENT RECORD CORNER ID: C1Cr_K15	Center 1/4 Corner Section 21- T07N-R01W Clear Creek Township Monroe County, Indiana	 MONROE COUNTY SURVEYOR'S OFFICE Trohn Enright-Randolph Monroe County Surveyor Rachel Savich Oser Professional Surveyor 119 West 7th Street, Bloomington, IN 47404 (812) 349-2570
-----------------------	---	---	---

MONUMENT RECORD
State of Indiana - County of Monroe

Section: 21

Township: 7 North

Range: 1 West

Corner ID: CI Cr K-15


Monument Description & Remarks: Found Limestone with no markings at center of section. Stone measured 0.9' (h) x 0.10' (l) x 0.20' (w). Flagging at fence post corner.

References on file in the County Surveyor's Office: Survey of Lakeview Elementary School prepared by Phil Tapp, R.L.S., recorded in Book 5, Page 32, in the County Recorder's Office.

RECOVERY TIE DRAWING

Field Book 99-01 Page No. 36

USGS Clear Creek Quad

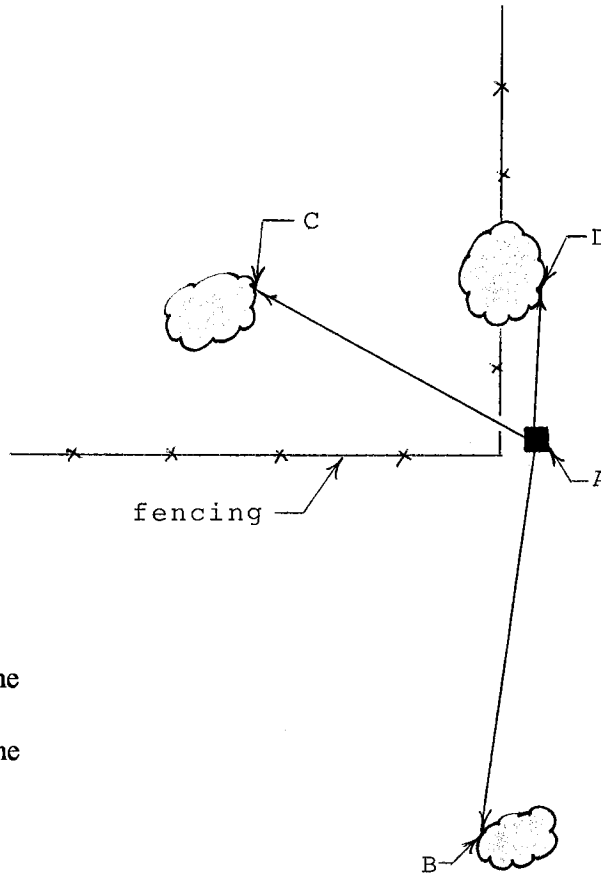

A - Limestone

B - South 08° West, 30.05' from stone
MAG nail in 9" Black Walnut

C - North 61° West, 13.72' from stone
MAG nail in 9" Sugar Maple

D - North 03° East, 5.11' from stone
MAG nail in 18" Sugar Maple
Survey marker sign set 3' up

Not To Scale

Compass Bearing Magnetic North

I, Kevin P. Enright, Monroe County Surveyor, hereby certify that this document was prepared under my direction in accordance with the provisions of Section 36-2-12-11 of the Indiana Code; and the above data is given under my hand and seal this 28th day of June, 1999.

Administered by Surveyor Review Board

August 12, 1999

